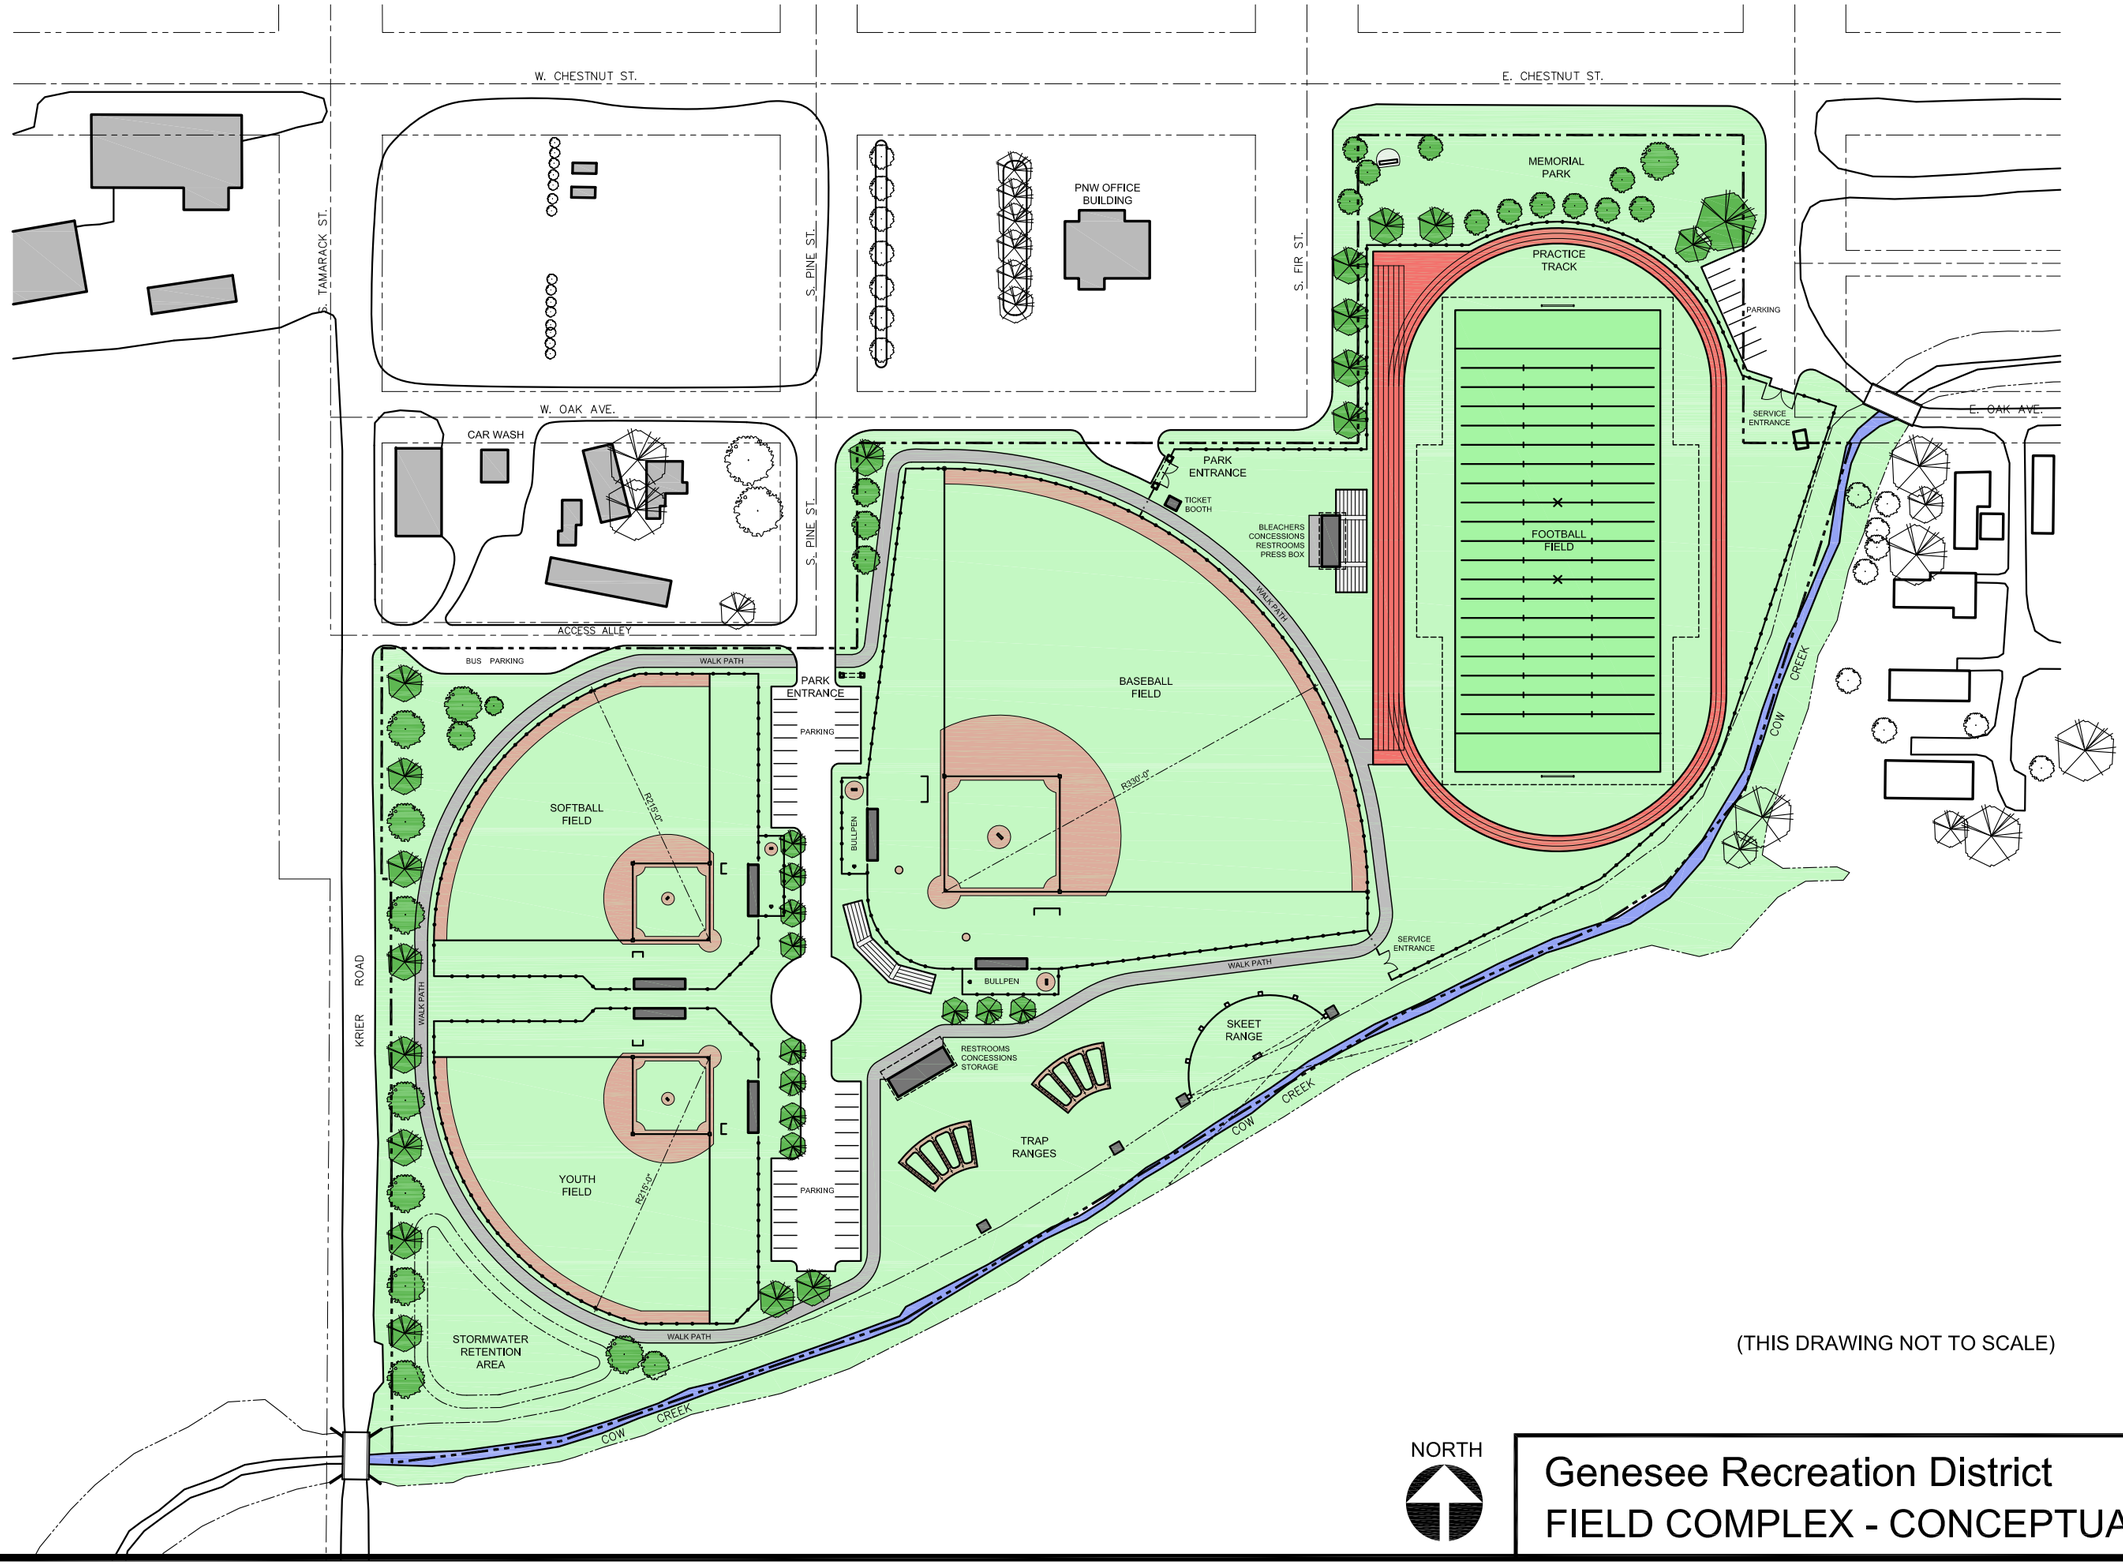

(THIS DRAWING NOT TO SCALE)

NORTH

Genesee Recreation District
FIELD COMPLEX - CONCEPTUAL PLAN